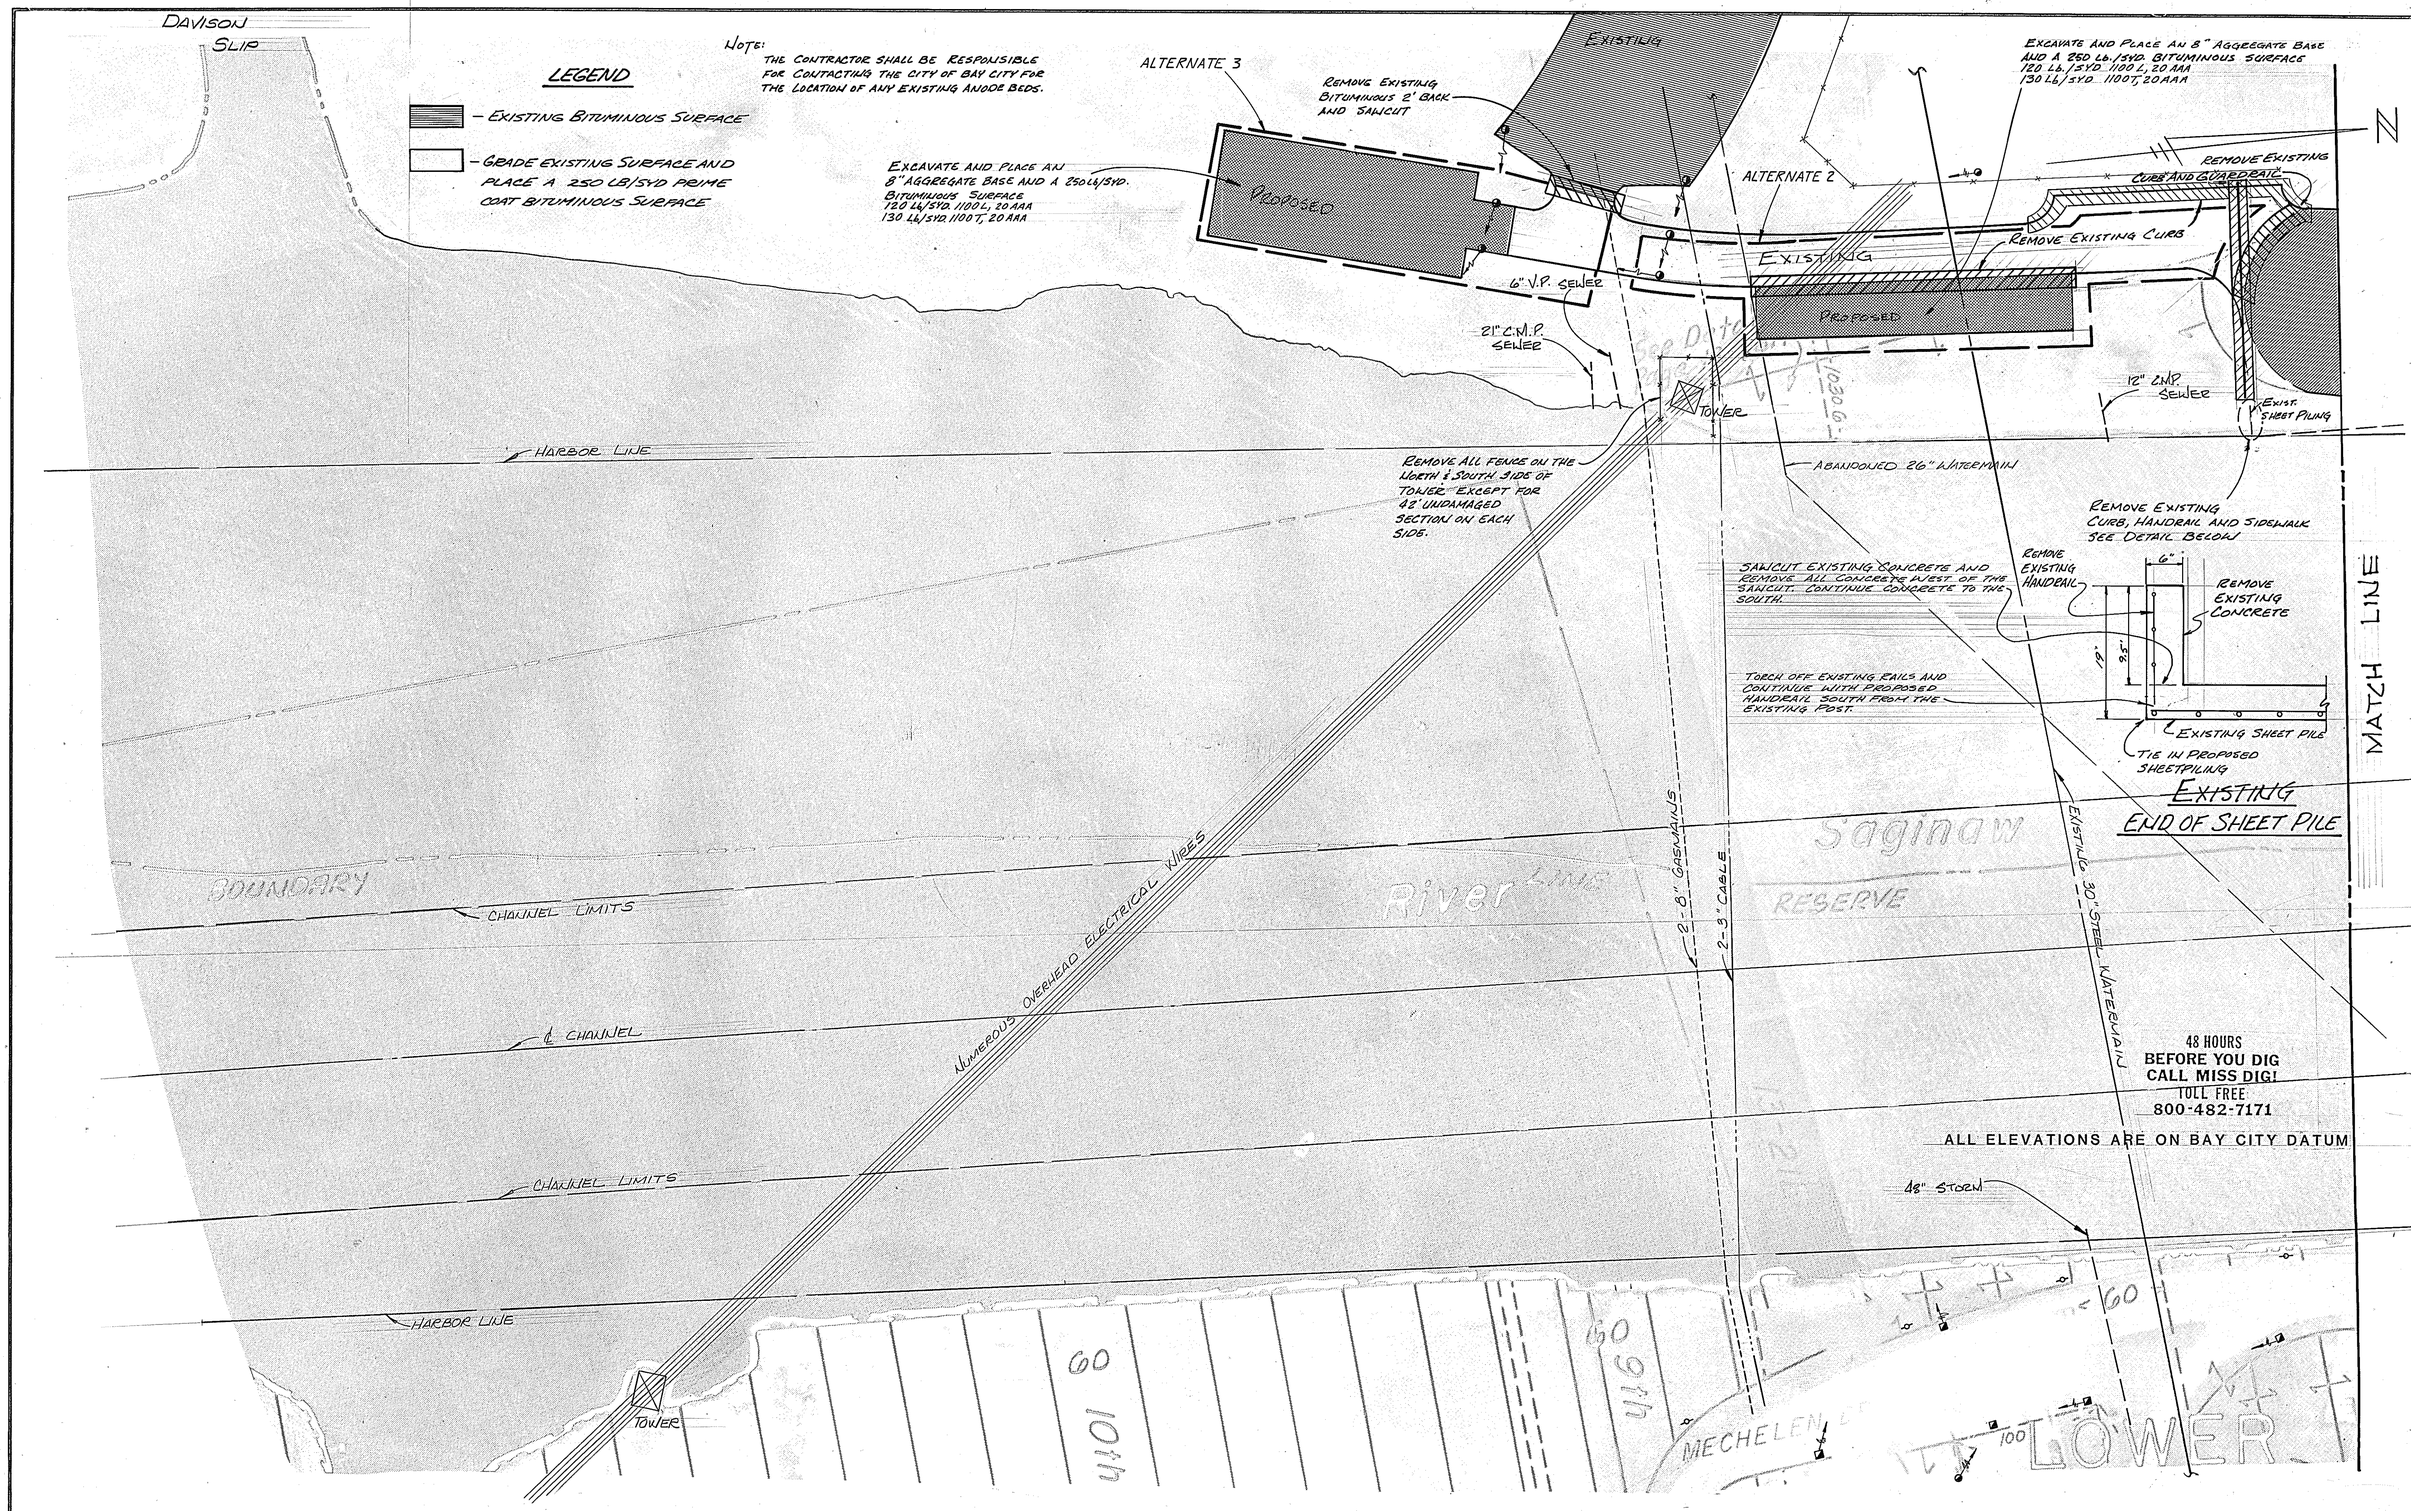

DESIGN	ORIGINAL ISSUE	INITIALS	DATE	DATE	REVISION	BY	TOPO F.B.	TOPO PAGE	LEVELS F.B.	LEVELS PAGE
DRAFTING	ISSUED FOR BID									
CHECKED	NOT VALID FOR CONST. UNLESS SIGNED AND DATED									
APPROVED					FINAL MEASURE					

CLIENT
CITY OF BAY CITY
301 WASHINGTON AVE.
BAY CITY, MICHIGAN 48706

Wade-Trim/Edmands
Member of the Wade-Trim Group
1501 W. Thomas
P.O. Box 580, Bay City, MI 48707
517-686-3100 800-322-4500 telecopier: 517-686-4329

TITLE
REMOVAL DETAILS
VETERAN'S MEMORIAL PARK
SHORE PROTECTION PROJECT

SCALE 1" = 50'
SHEET 2 OF 5
FILE NO. 04142
JOB NO. BCC 2045.01

26-110