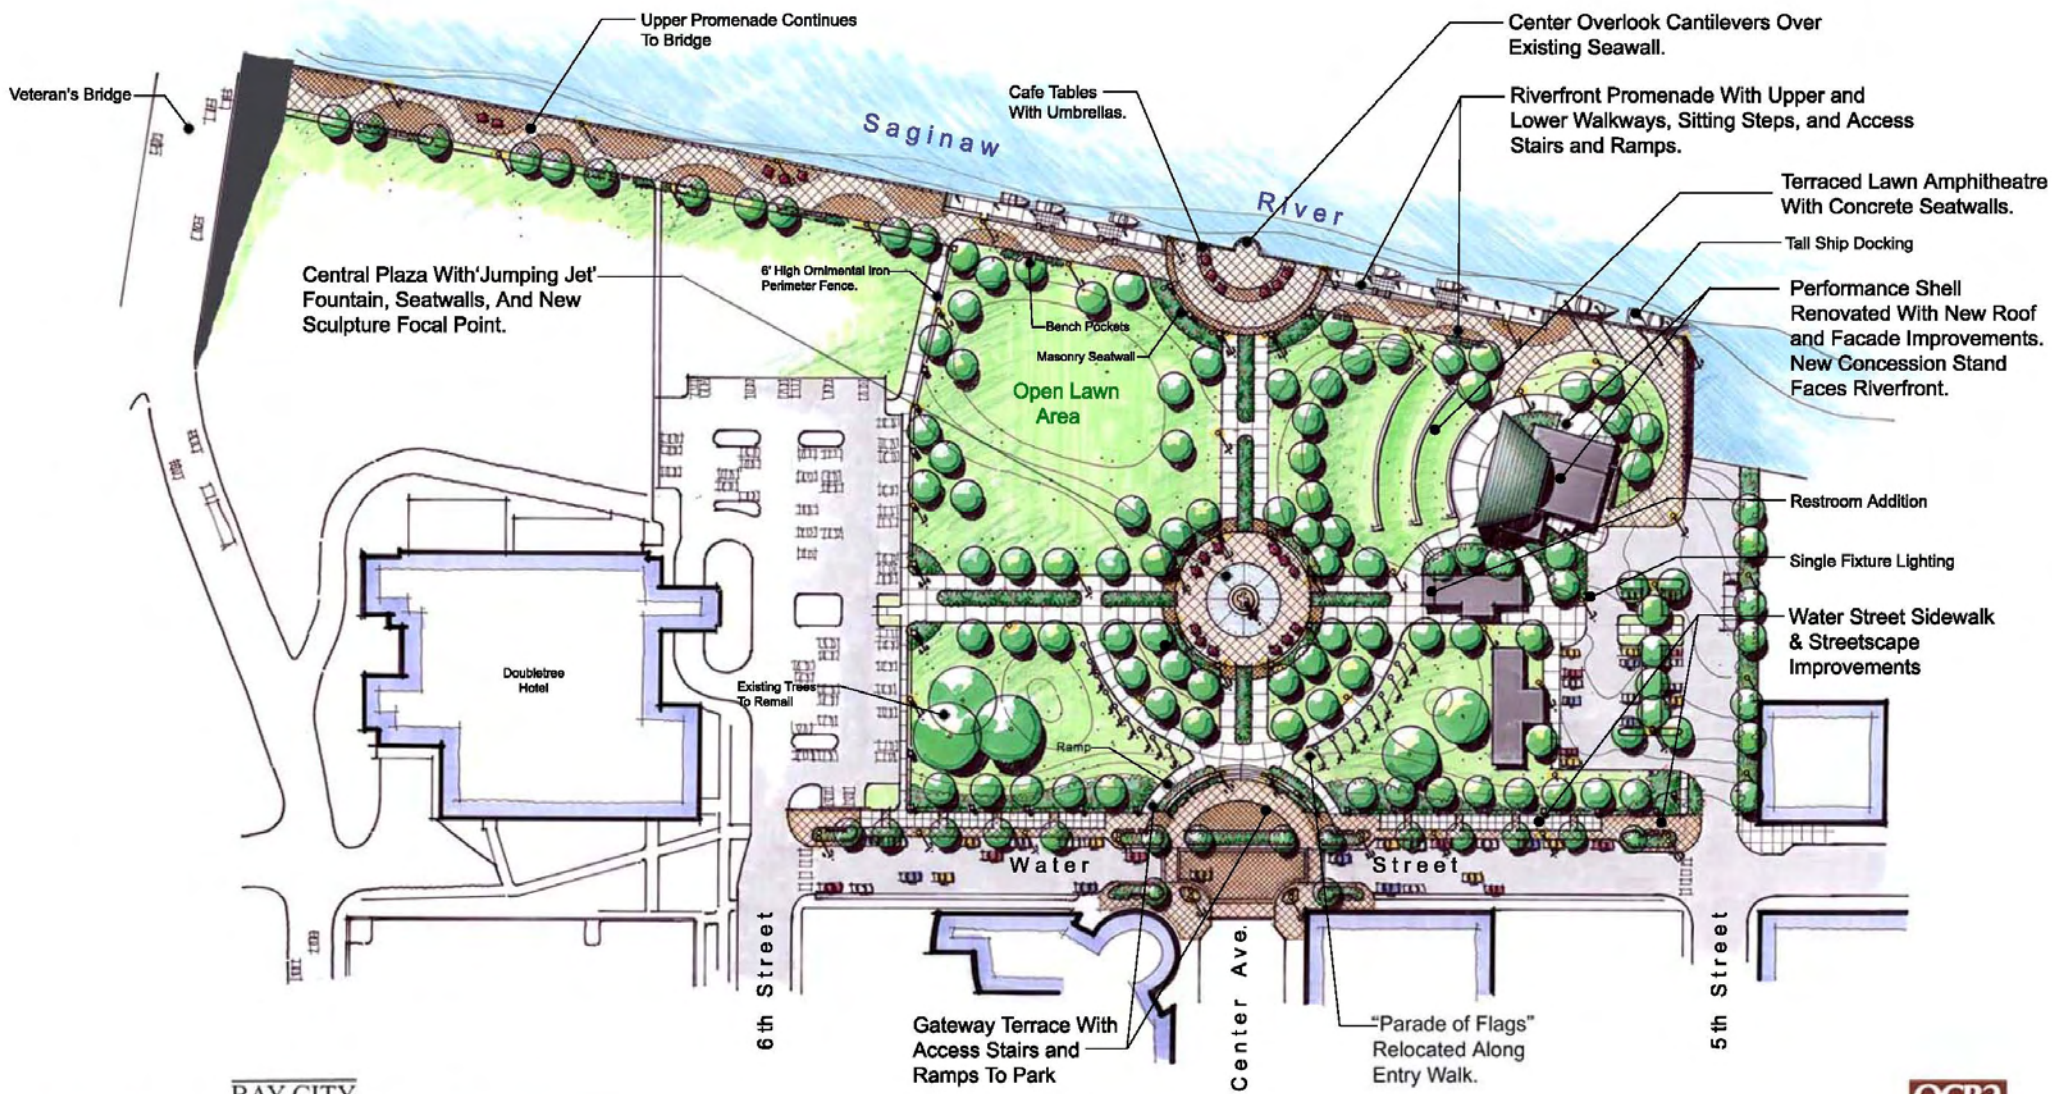

BAY CITY
WENONAH PARK

PARK MASTER PLAN

February 2006

0' 40' 80' 120'

O'BOYLE COWELL BLALOCK & Associates, Inc.

Kalamazoo . Grand Rapids

521 South Riverview Drive
Kalamazoo, Michigan 49004
Phone (269) 381-3357
Fax (269) 381-2944

ECKERT WORDELL
ARCHITECTURE · ENGINEERING · INTERIOR DESIGN

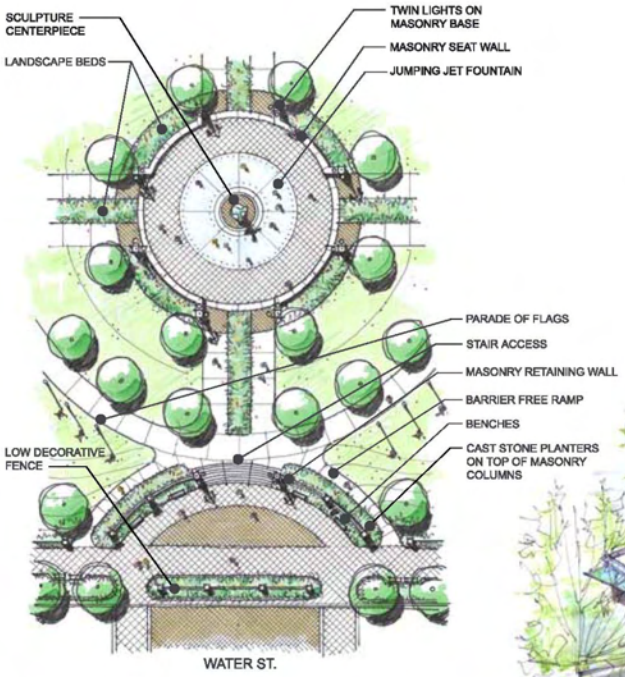

GATEWAY TERRACE PLAN

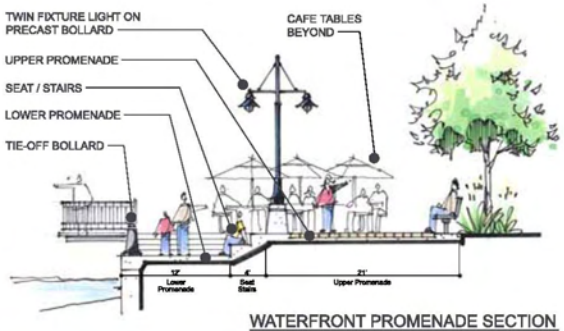

WATERFRONT PROMENADE SECTION

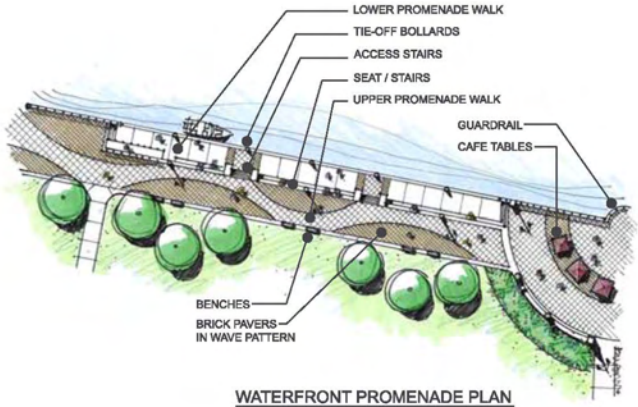

WATERFRONT PROMENADE PLAN

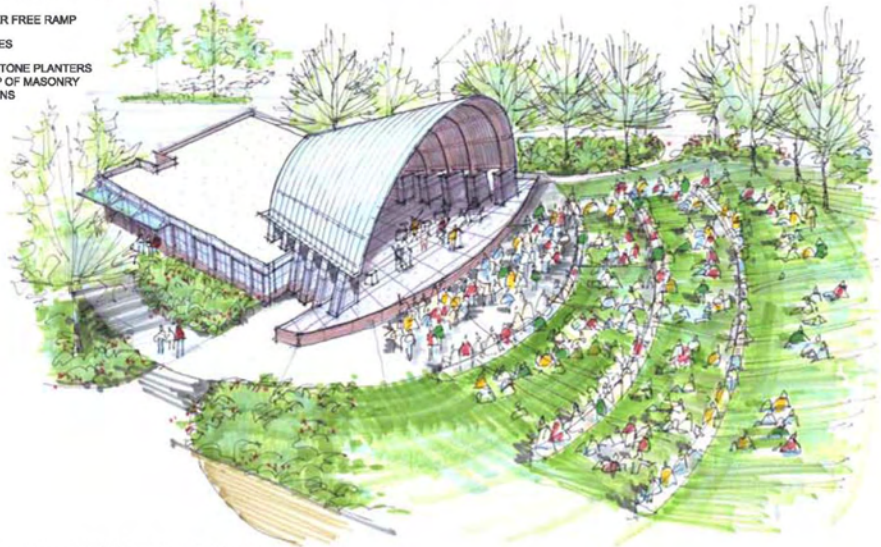

AERIAL VIEW OF PERFORMANCE SHELL

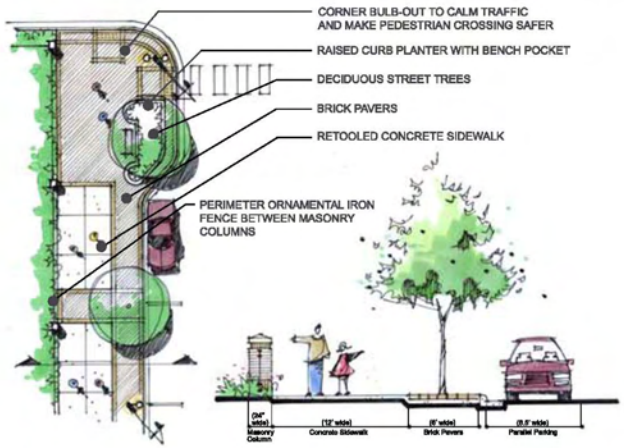

WATER ST. STREETSCAPE PLAN & SECTION

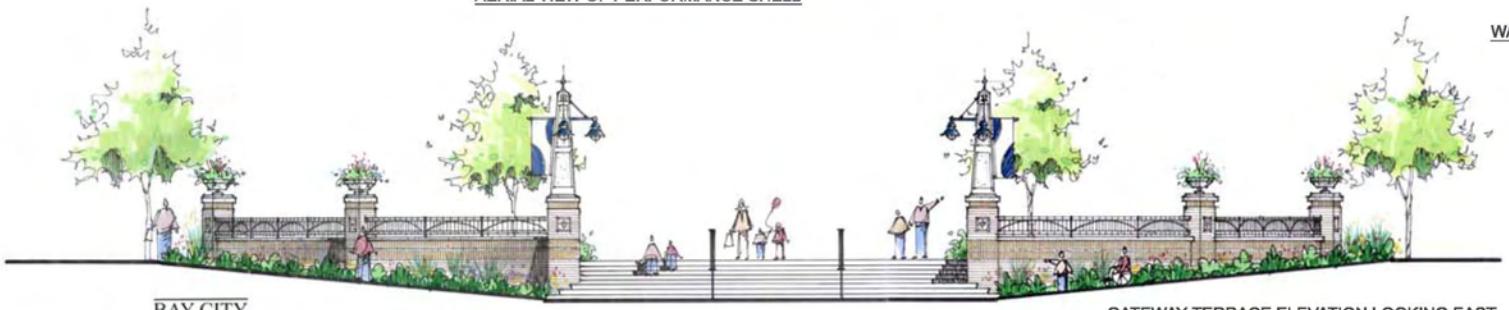

GATEWAY TERRACE ELEVATION LOOKING EAST

BAY CITY
WENONAH PARK

CHARACTER PLANS AND SKETCHES

February 2006

O'BOYLE COWELL BLALOCK & Associates, Inc.
Kalamazoo · Grand Rapids
321 South Riverview Drive
Kalamazoo, Michigan 49008
Phone (269) 381-3317
Fax (269) 381-2944

ECKERT WORDELL

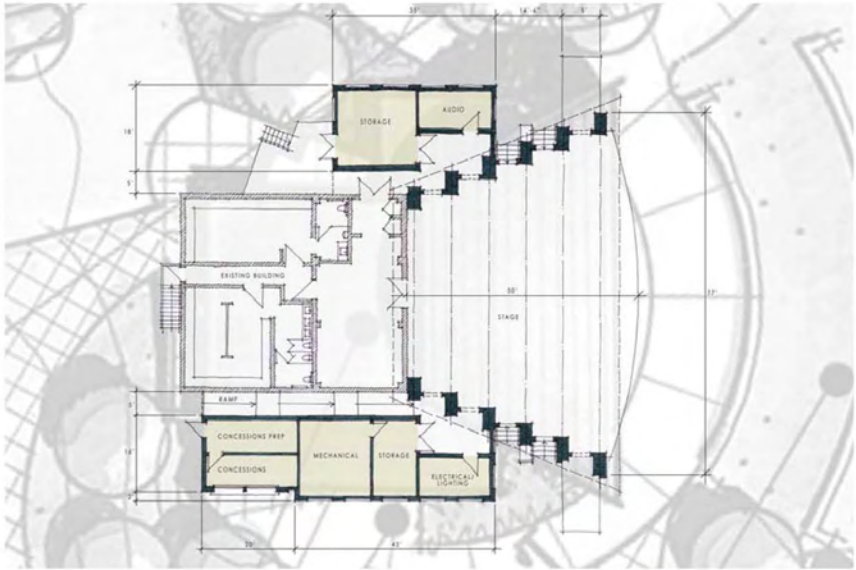

BUILDING PLAN

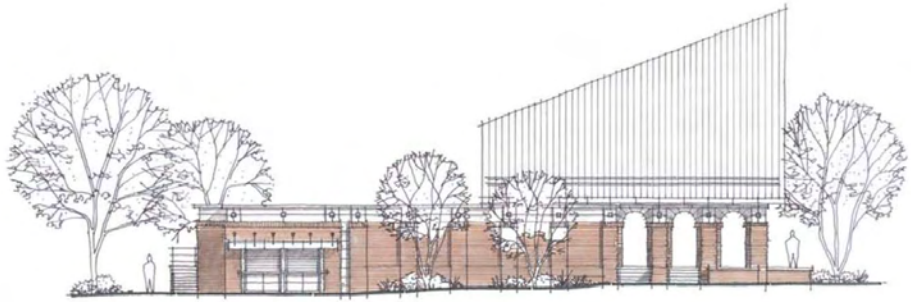

WEST ELEVATION

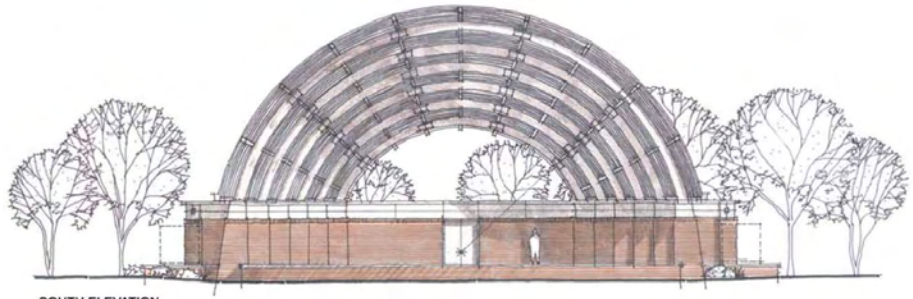

SOUTH ELEVATION

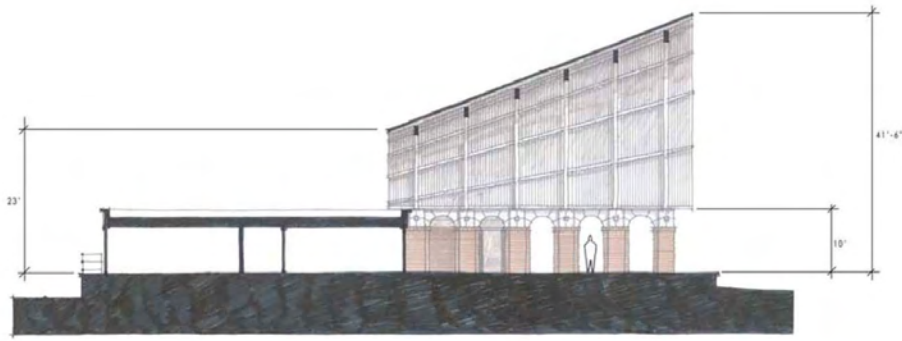

BUILDING SECTION

BAY CITY
WENONAH PARK

PERFORMANCE SHELL STUDY

February 2006

O'BOYLE COWELL BLALOCK & Associates, Inc.
Kalamazoo · Grand Rapids
521 South Riverview Drive
Kalamazoo, Michigan 49004
Phone (269) 381-2357
Fax (269) 381-2964

ECKERT WORDELL
ARCHITECTURE · ENGINEERING · INTERIOR DESIGN

Wenonah Park Redevelopment
Phase One Improvements

WATERFRONT PROMENADE PLAN

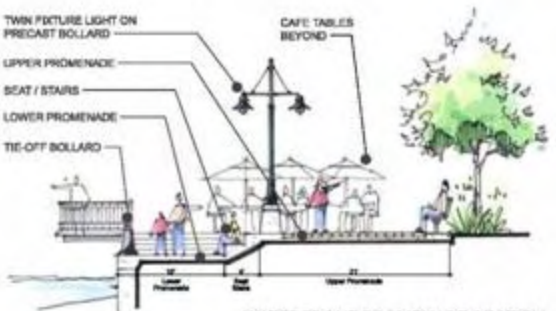

WATERFRONT PROMENADE SECTION

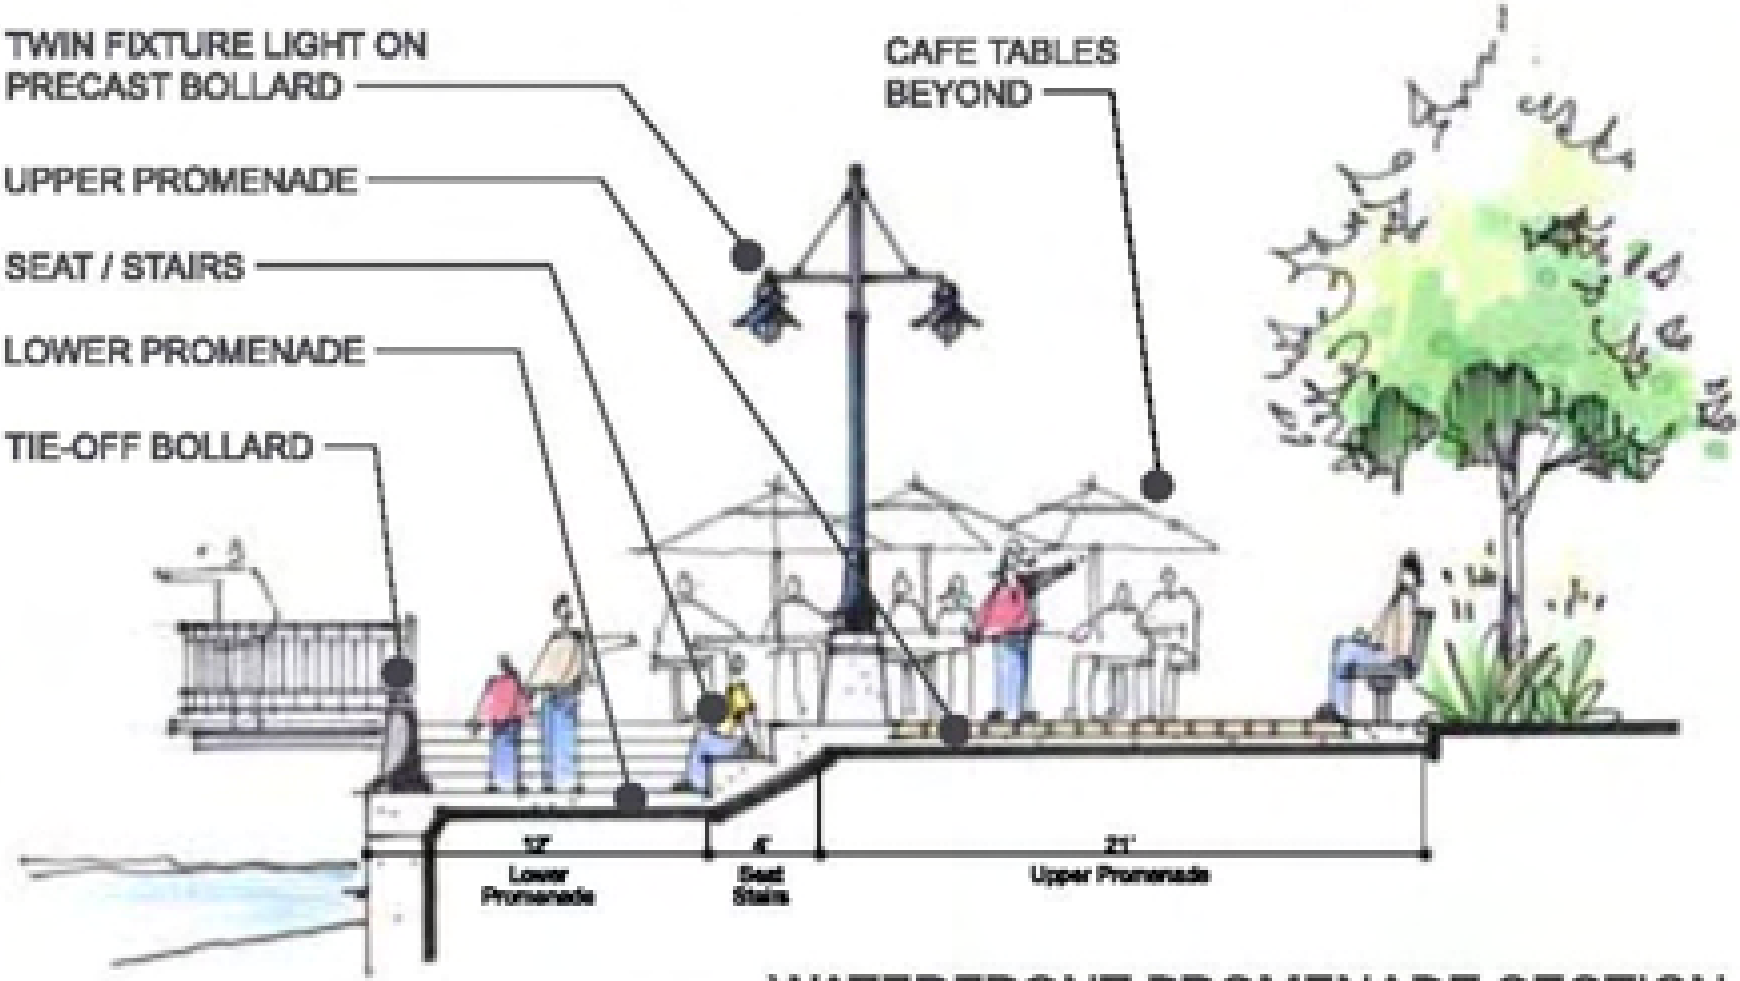

WATERFRONT PROMENADE SECTION