# UPTOWN MARINA PLAN

BAY CITY, MI

JJR

05.17.07

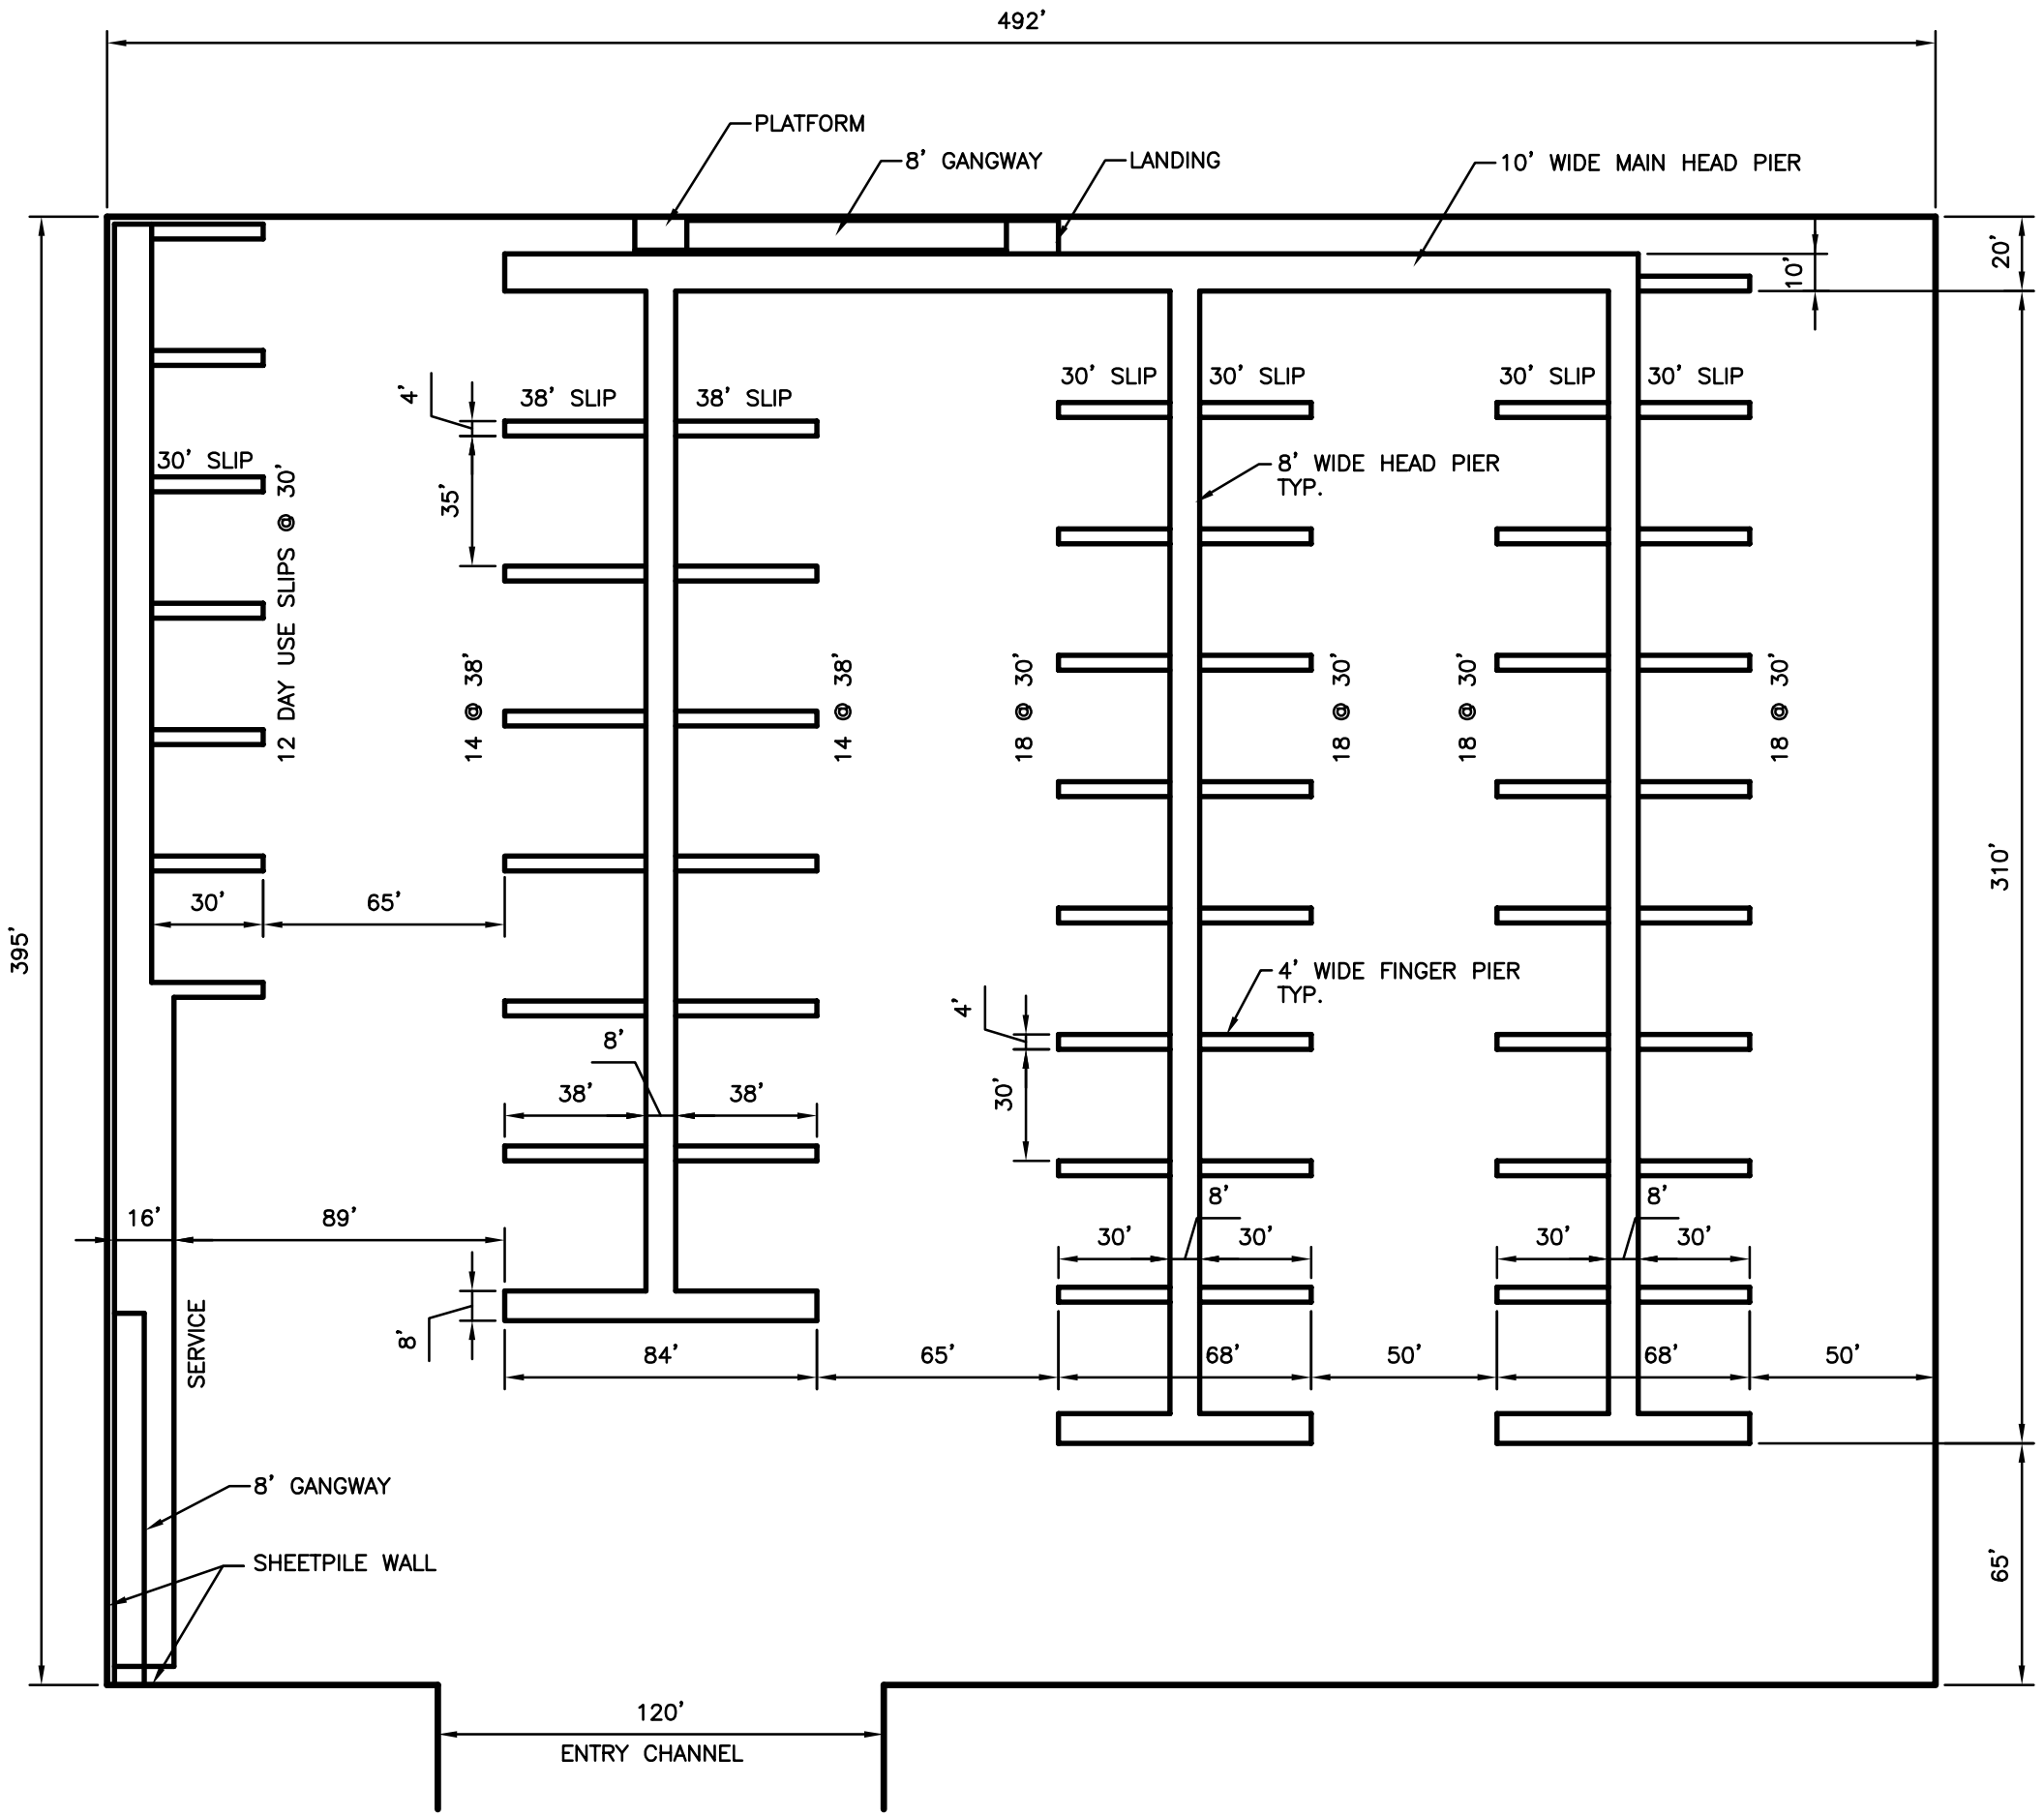


SLIP STATISTICS:

28 SLIPS @ 38'

72 SLIPS @ 30'

12 DAY USE @ 30'

MARINA LAYOUT PLAN

0 10 25 50 100

SCALE IN FEET

# Bay City

## 100 Slip Marina Plan

JJR, LLC
110 MILLER AVENUE,
ANN ARBOR, MICHIGAN 48104
734.662.4457 T
734.662.0779 F
www.jjr-us.com

May 07, 2007

FILE: P:\24937\000\CAD\L\SCHEMATIC\model\SP-EDGE-05072007.dwg USER: rabraham DATE: May, 07 2007 TIME: 04:25 pm