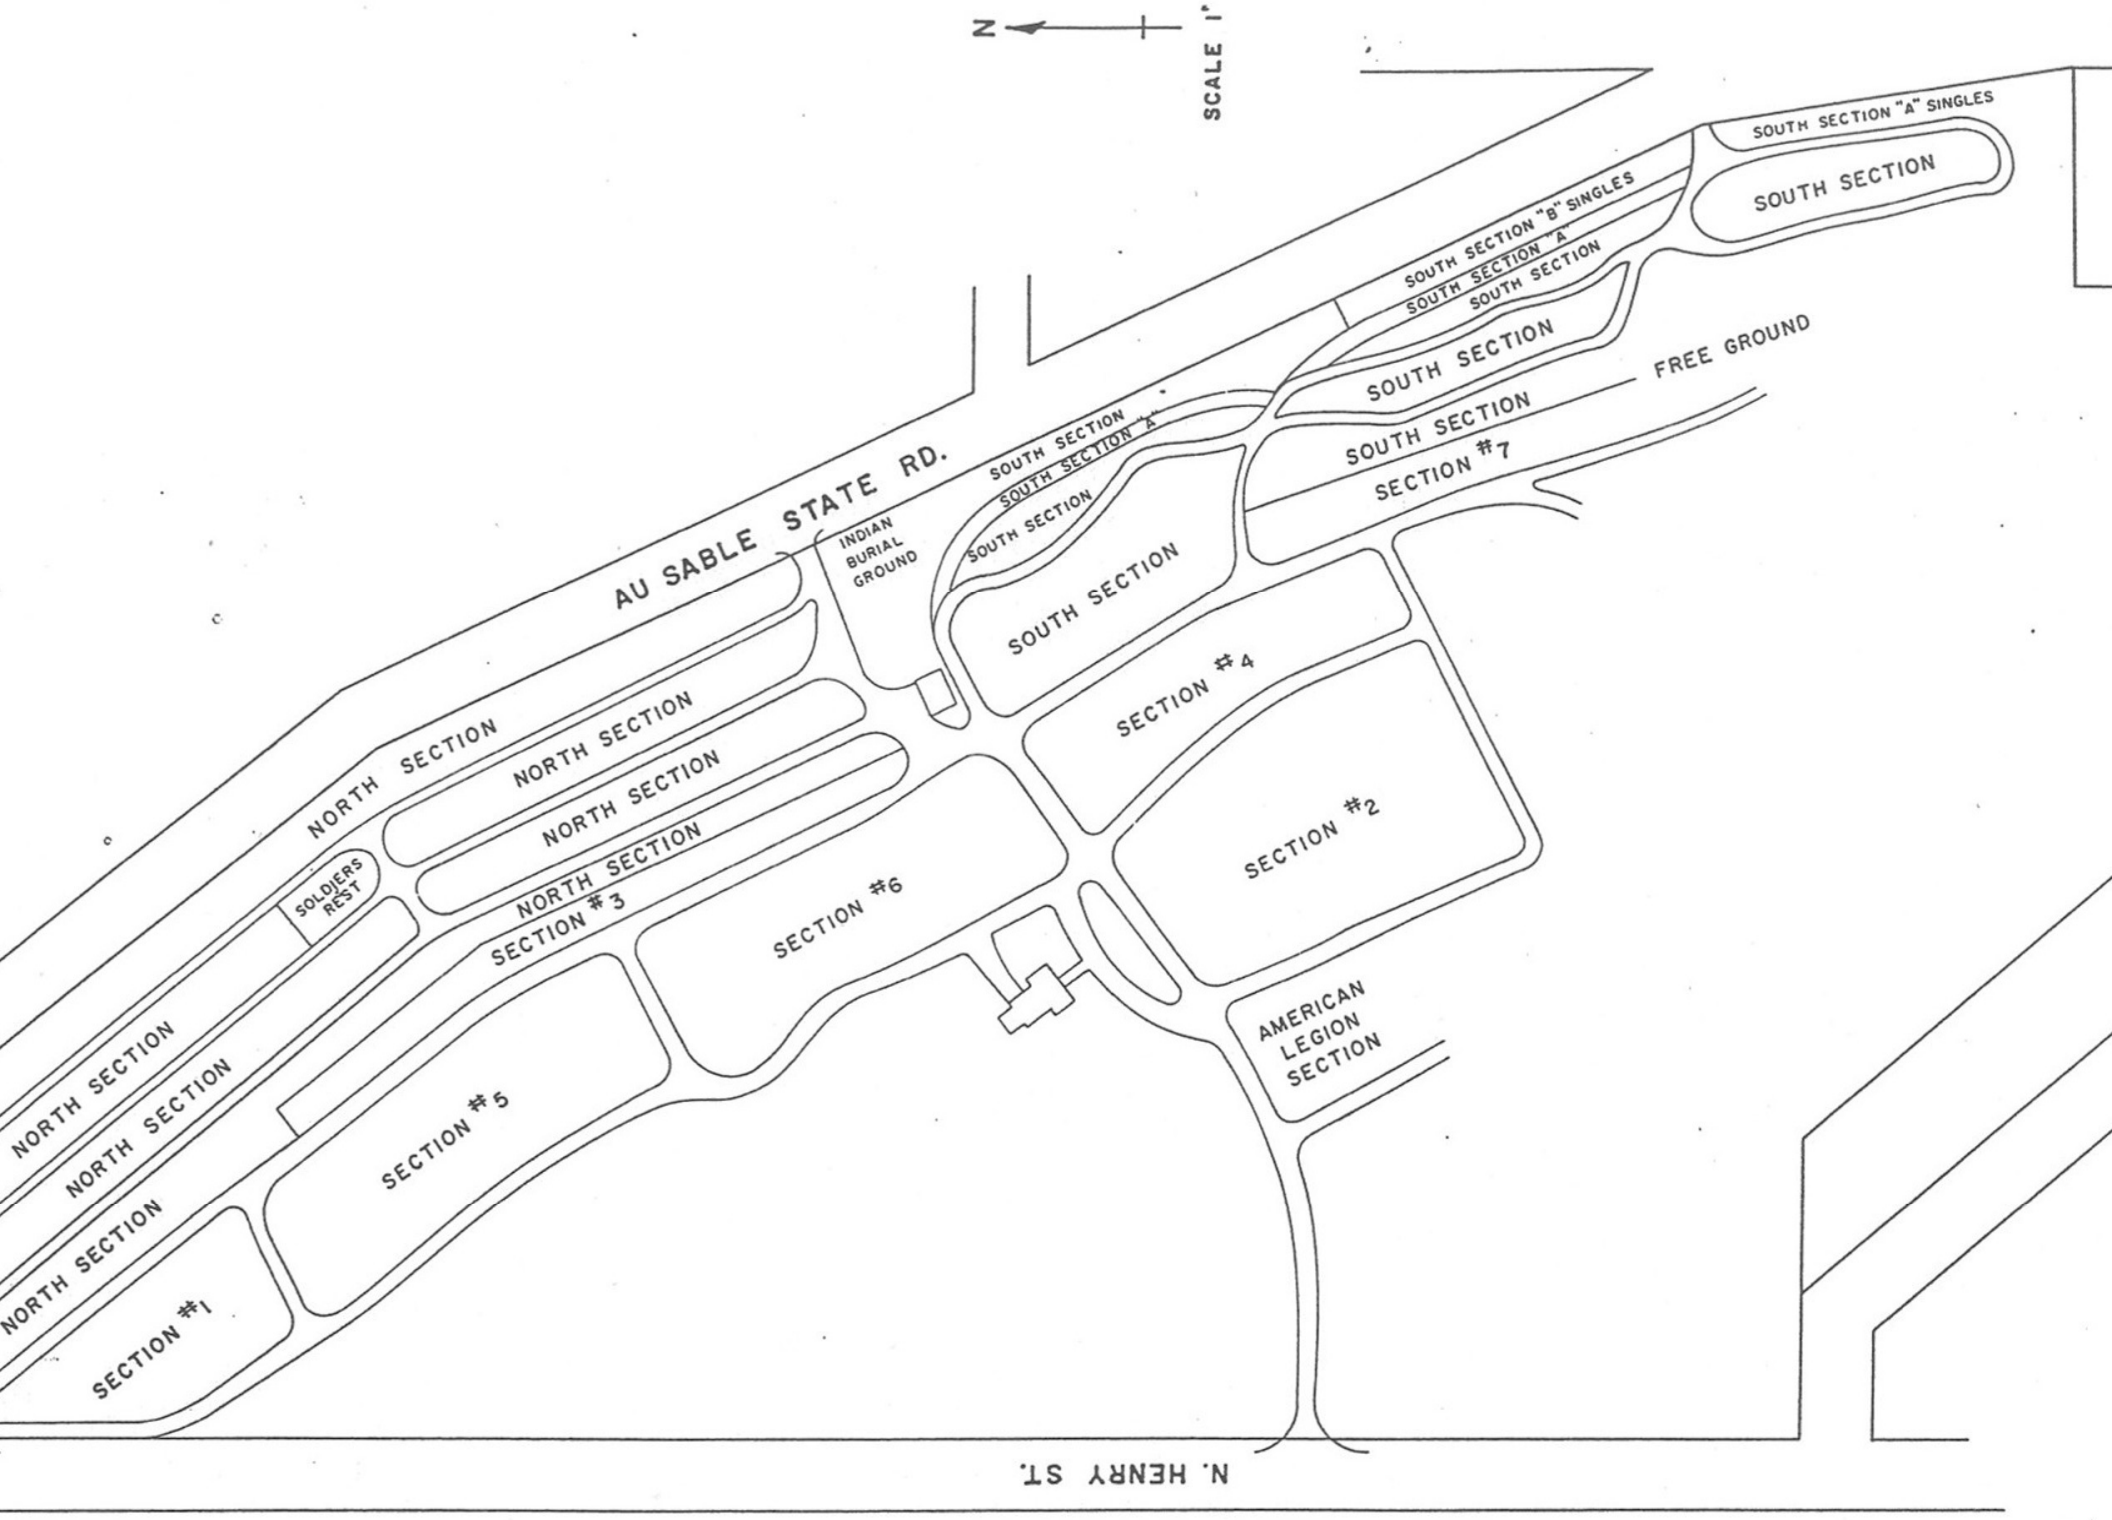
N
SCALE 1"
AU SABLE STATE RD.
N. HENRY ST.
SOUTH SECTION "A" SINGLES
SOUTH SECTION
SOUTH SECTION "B" SINGLES
SOUTH SECTION "A"
SOUTH SECTION
SOUTH SECTION
FREE GROUND
SOUTH SECTION
SECTION #7
SOUTH SECTION
SOUTH SECTION "A"
SOUTH SECTION
INDIAN BURIAL GROUND
SOUTH SECTION
SECTION #4
SECTION #2
AMERICAN LEGION SECTION
NORTH SECTION
NORTH SECTION
NORTH SECTION
NORTH SECTION
SOLDIERS REST
SECTION #3
SECTION #6
NORTH SECTION
NORTH SECTION
NORTH SECTION
SECTION #5
SECTION #1